NOTE: SEE FINISH SCHEDULE ON ID2.1W FOR GENERAL PAINT LOCATIONS

1 ID2.3W ID2.7W AREA B PAINT FINISH PLAN
SCALE: 3/16" = 1'-0"

2 ID2.3W ID2.7W AREA C PAINT FINISH PLAN
SCALE: 3/16" = 1'-0"

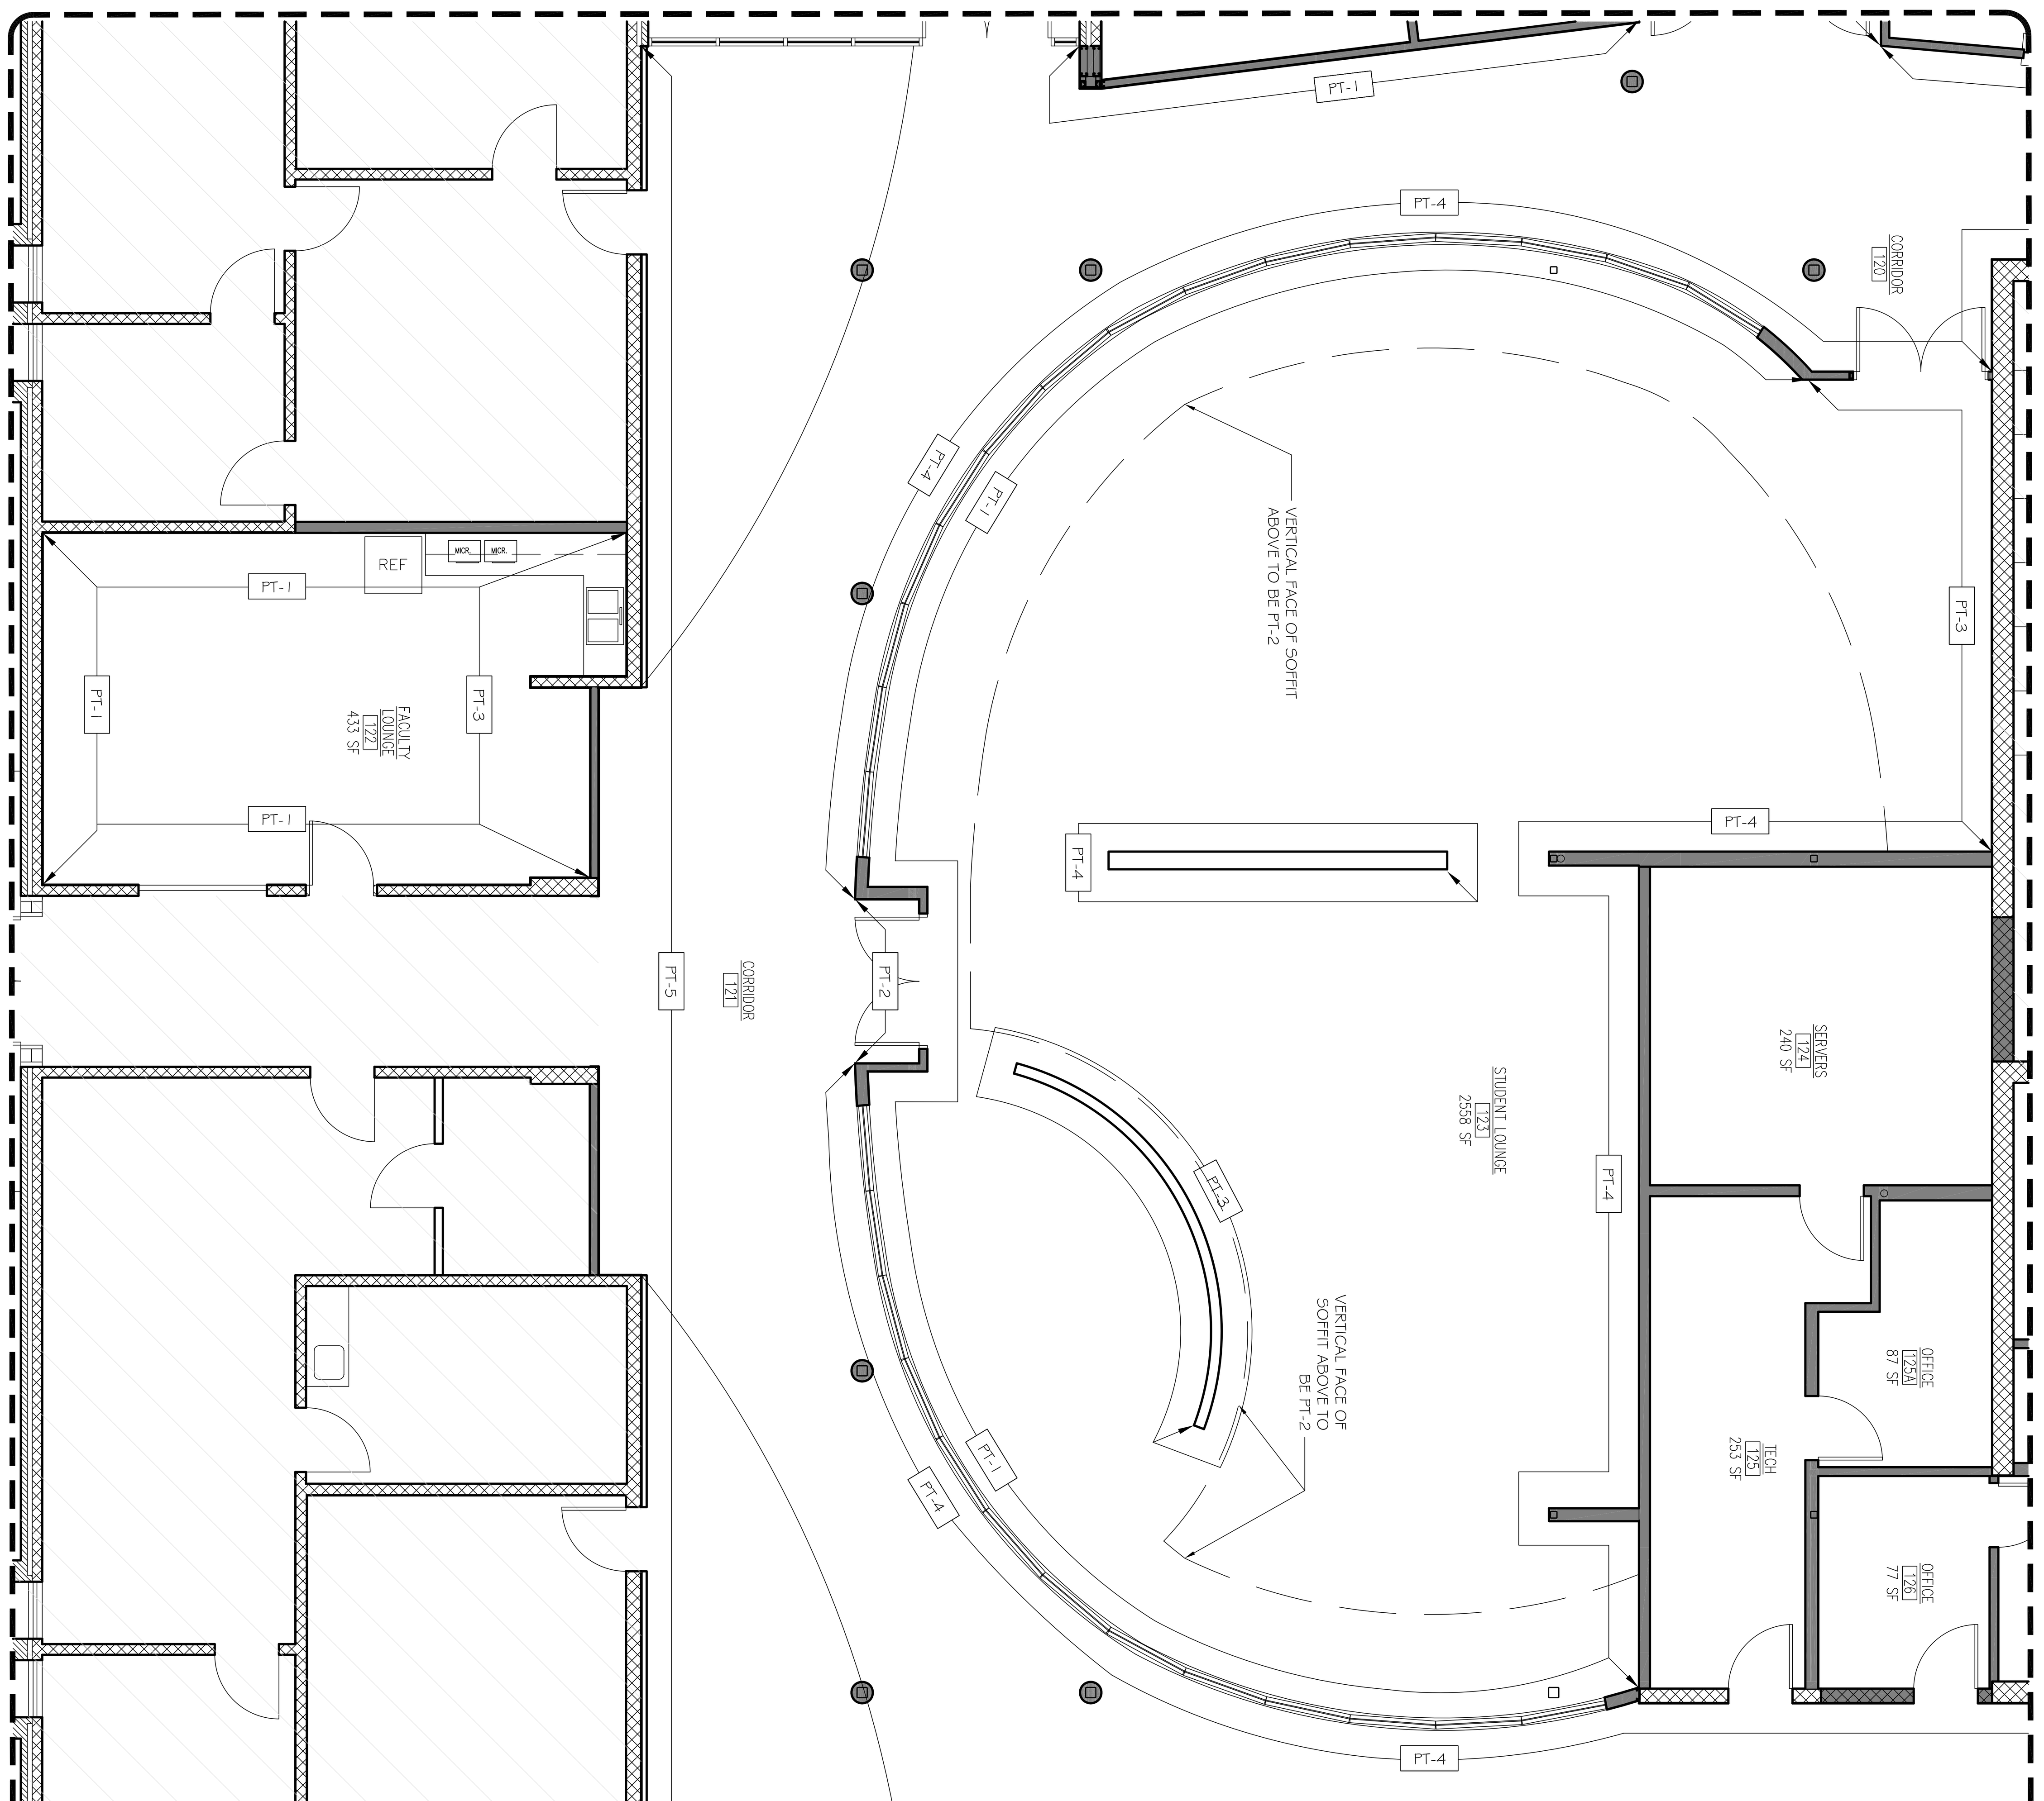

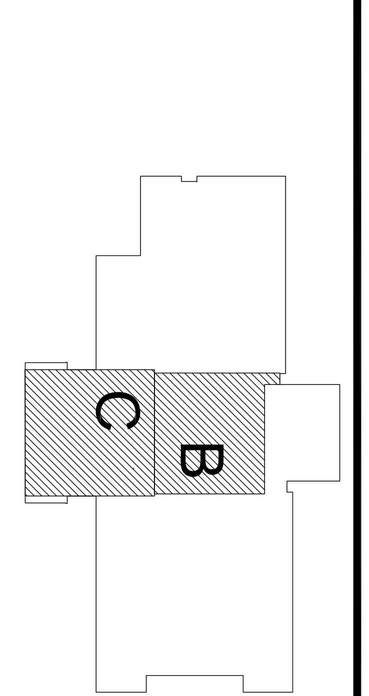

KSA
Interior Design
Post Office Box 2125
Glen Allen, VA 23058
p: 804.527.0131
f: 804.527.0623
ksainteriors.com

Sheet ID2.7W
File Number 09004-WARSAW-SHT-CDSET

Date: JAN. 13, 2010

REVISIONS	
1	FEB 9, 2010
2	3-3-2010

WARSAW CAMPUS
AREAS B AND C PAINT FINISH PLAN

RAPPAHANNOCK COMMUNITY COLLEGE

CAMPUS RENOVATIONS
WARSAW + GLENNS, VIRGINIA
PC: 260-17712

nbj ARCHITECTURE
A Professional Limited Company
GROVE PARK SQUARE
11537-B NUCKOLS ROAD
Richmond, Virginia 23059
(804) 273-9811 fax: (804) 273-9843